PLAN VIEW
SCALE: 3/4" = 1'-0"

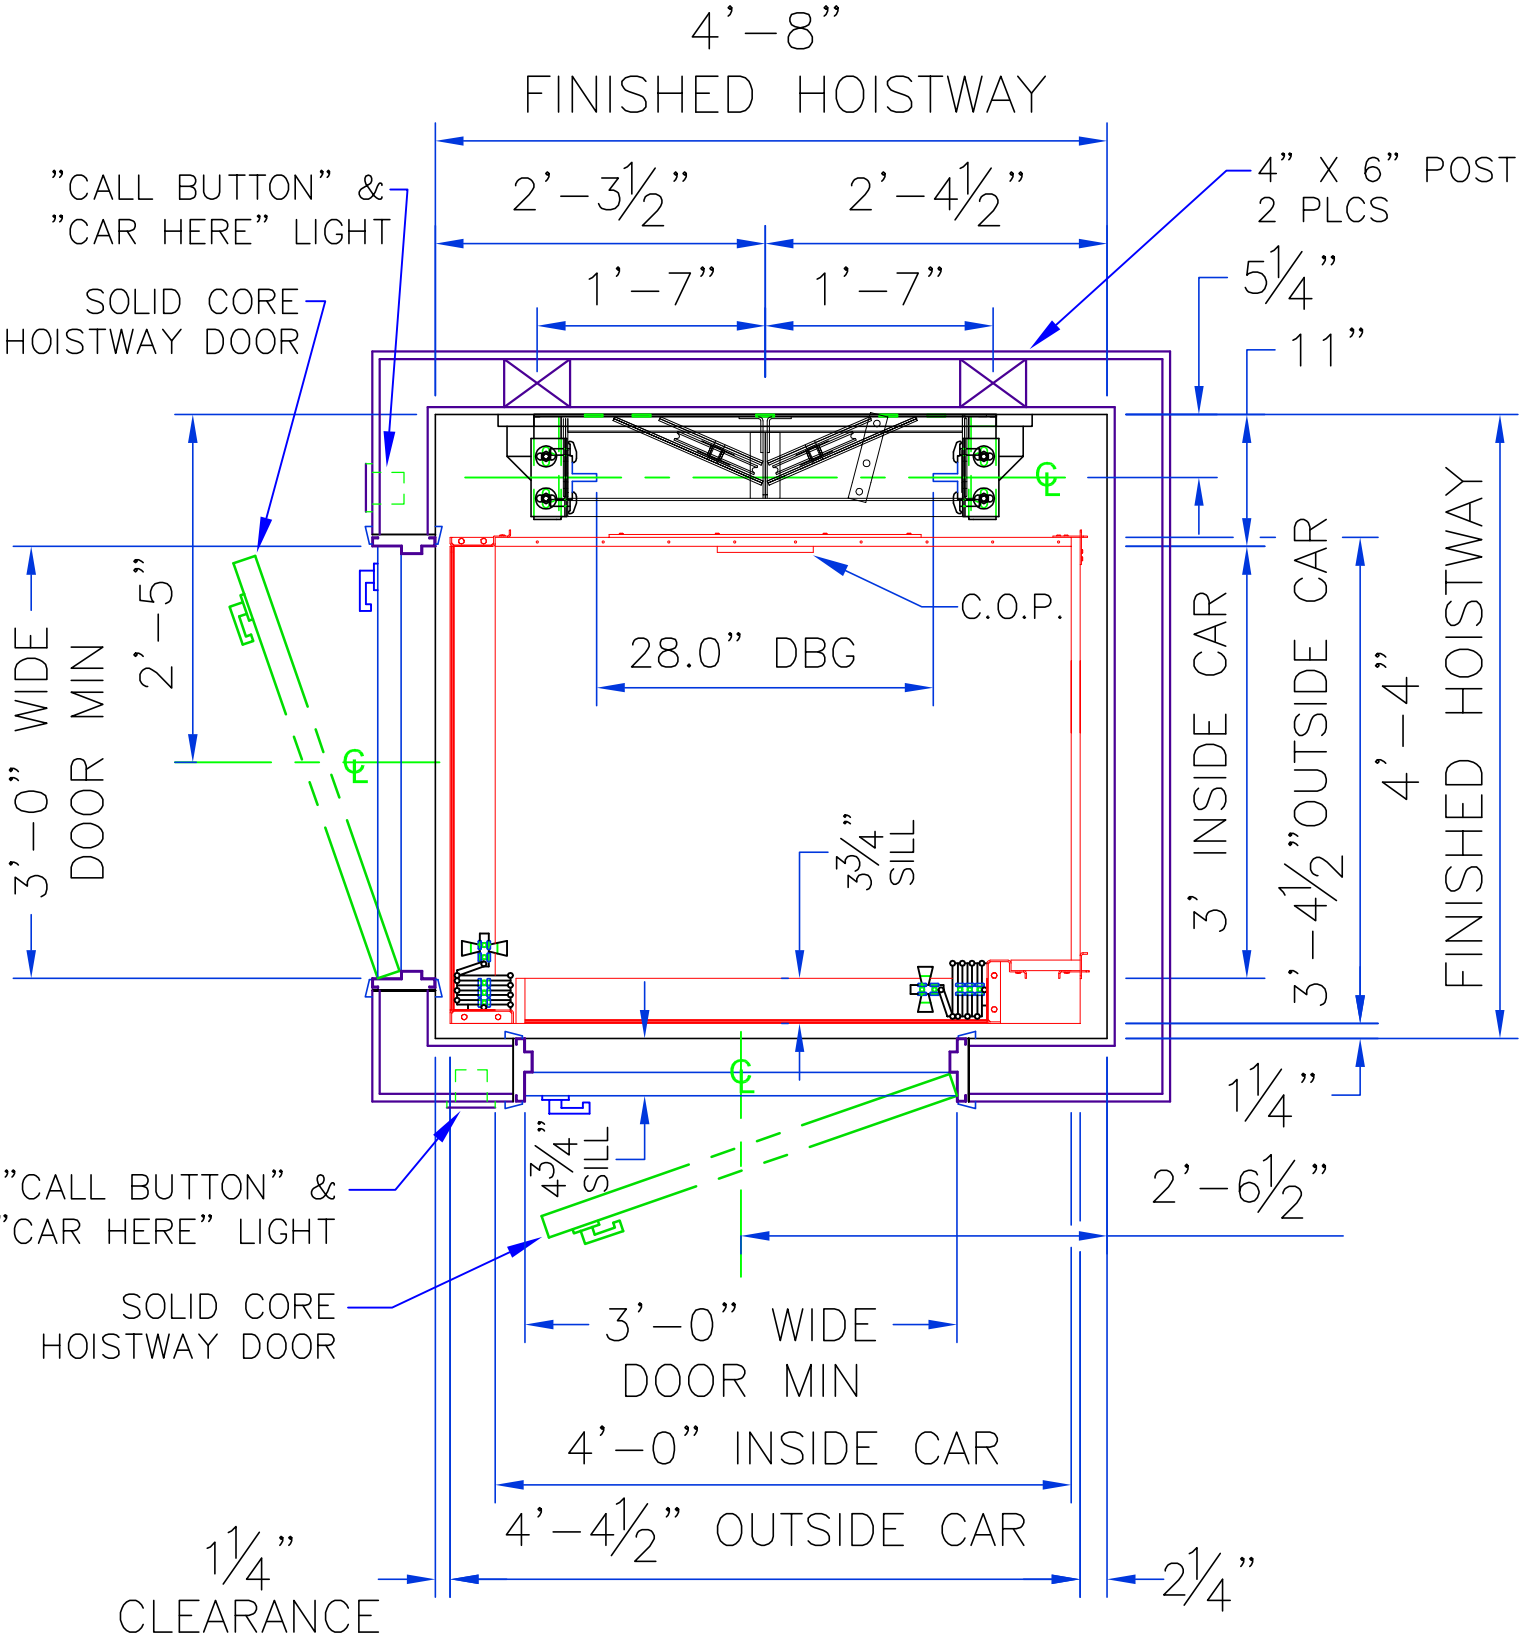

SunCoast
Elevator Company

ODYSSEY™

TYPE 3/4 - 36x48 - LH

Copyright